


100G20 Bathroom

For 100AR20, 100AA20, 100PS20, 100PPS20, 100PAS20
100TR20, 100MND20.



NOTE: Black uPVC channel is for INTERIOR use ONLY

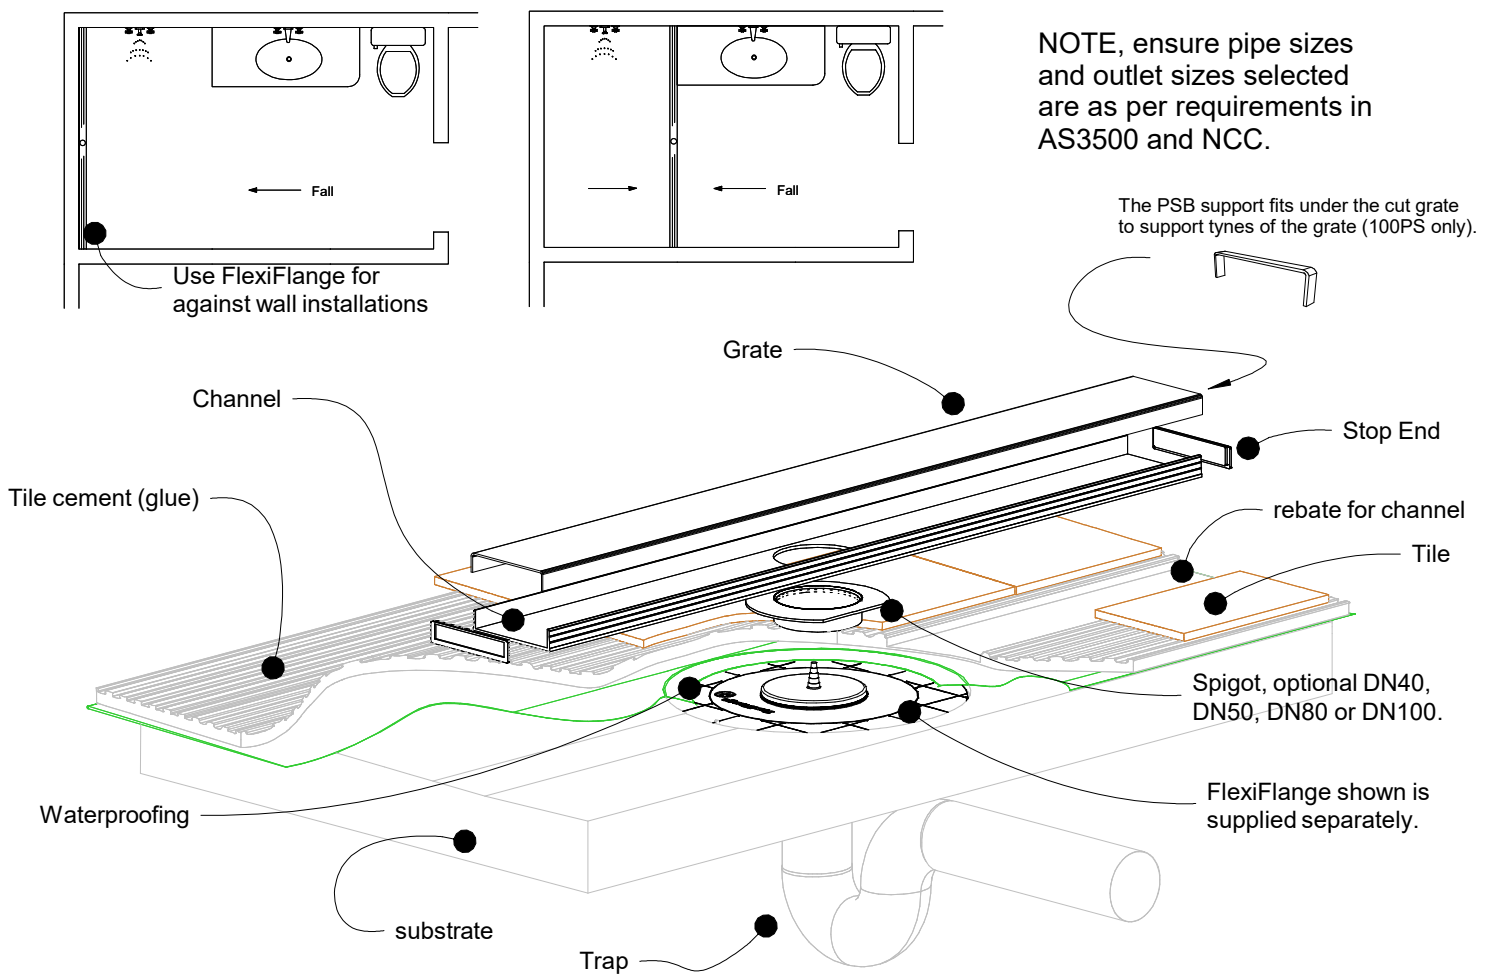

NOTE, this method requires the channel system to be ABOVE and SEPARATE from the WATERPROOFING.

