



100Ti20 Bathroom

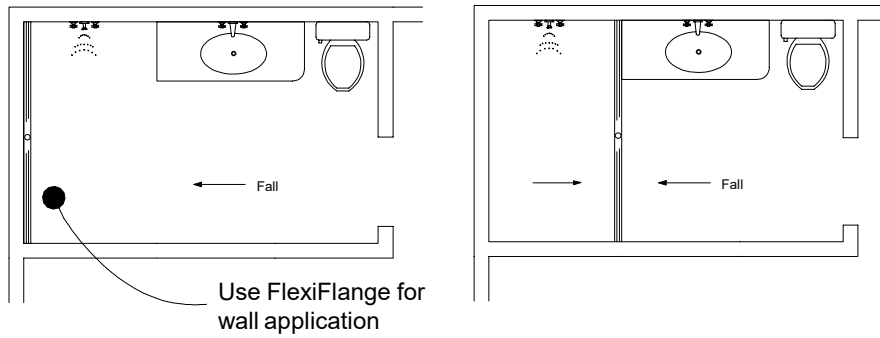

NOTE, refer to NCC and AS3500 for specific outlet pipe sizes related to your specific installation. See NCC & AS 3740 for waterproofing

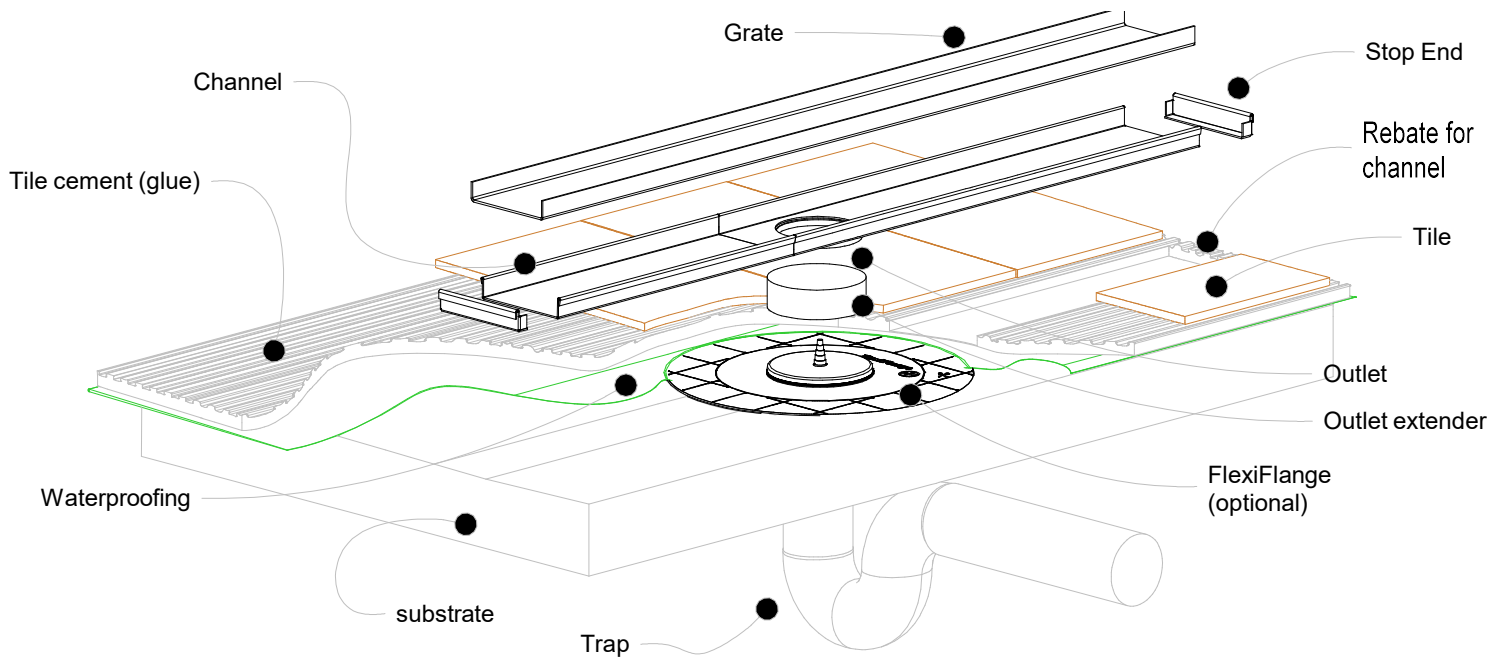

NOTE, this method requires the channel system to be ABOVE and SEPARATE from the WATERPROOFING.

