100Ti20 TIMBER FLOOR/DECK

When 100Ti20 is running parrallel to joist/bearer

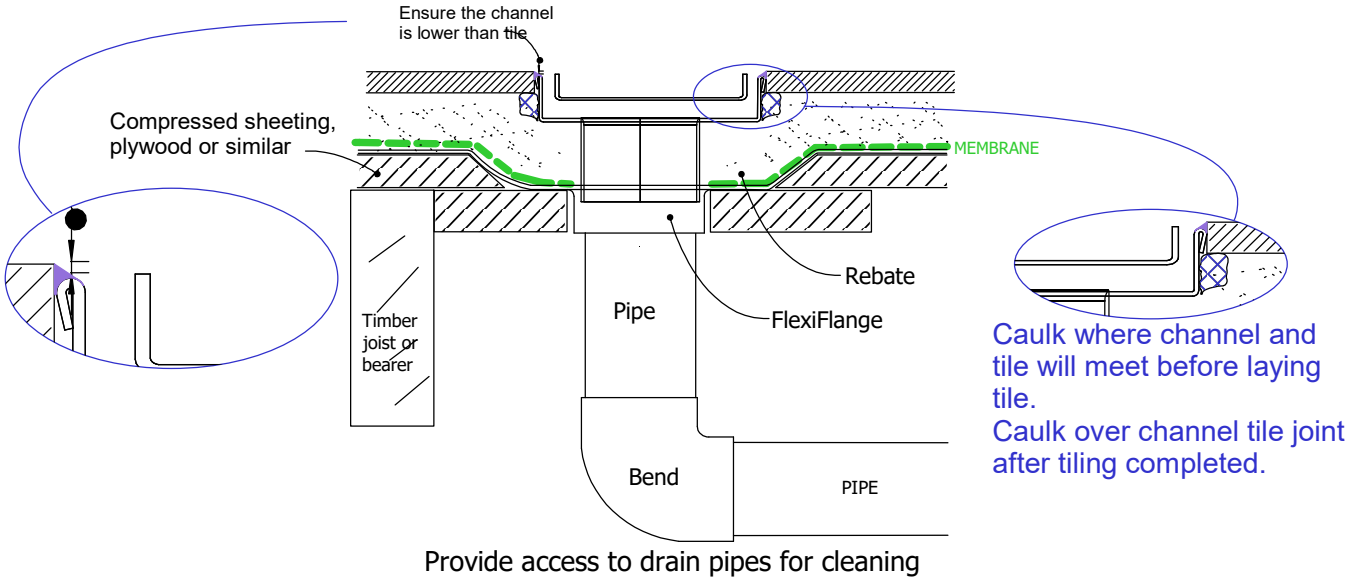

When 100Ti20 is running perpendicular to joist/bearer

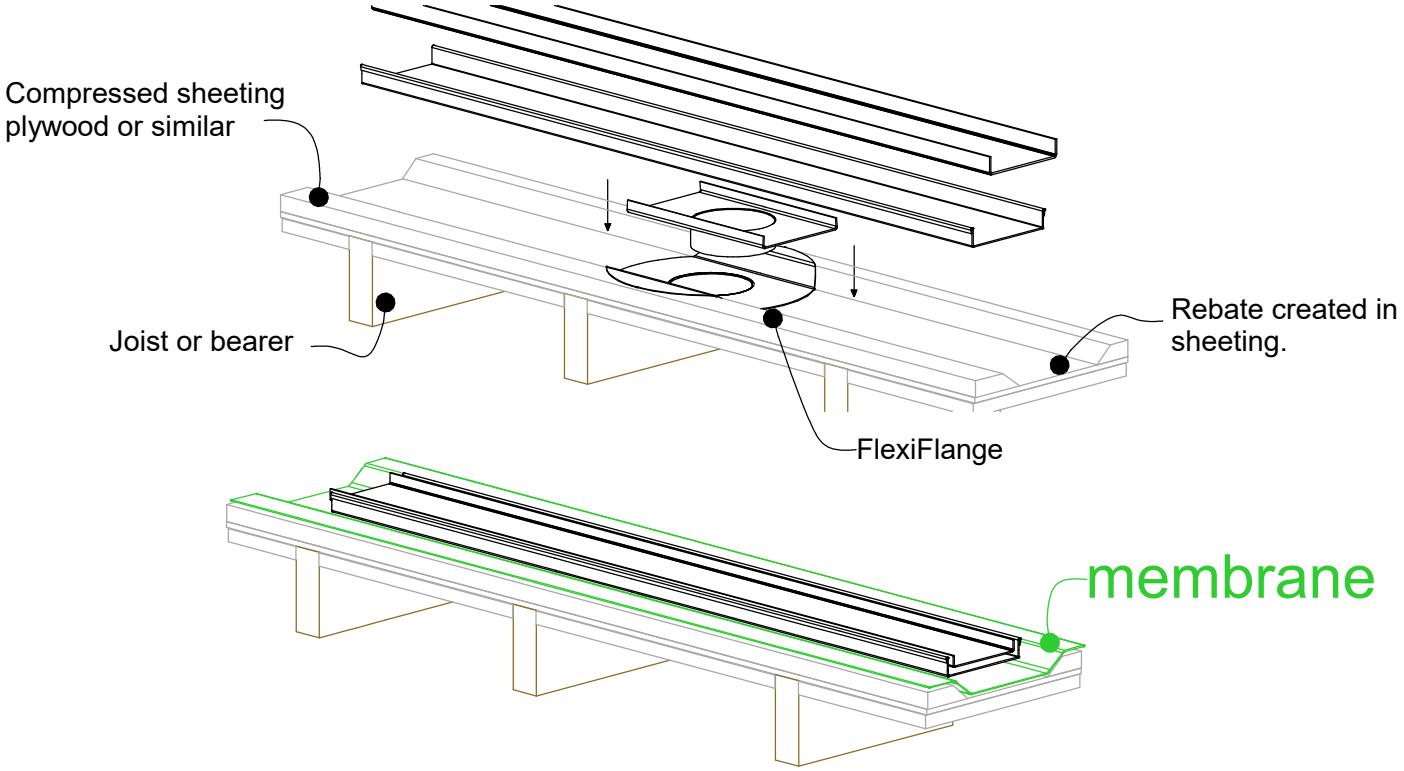

Copyright Stormtech Pty Ltd
This drawing is the intellectural property of STORMTECH Pty Ltd.
Drawings are not to scale. Use dimensions shown.
Subject to change without notice
Patent info stormtech.com.au/ip

info@stormtech.com.au, www.stormtech.com.au