


100Tii Concrete Floor or Deck

For all 100Tii MTL & CO, from 20 to 40

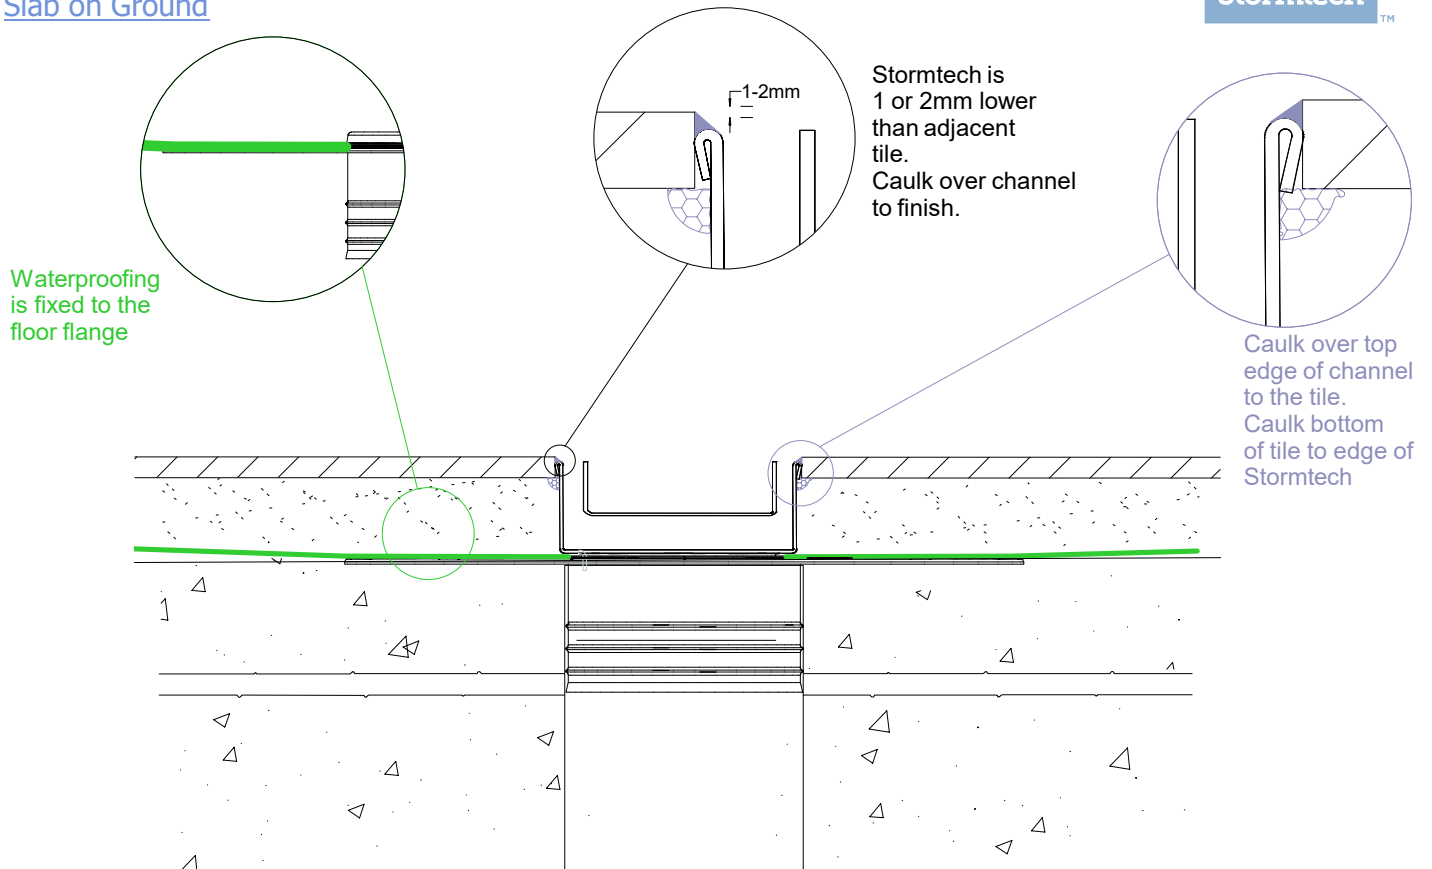

Slab on Ground



Suspended Slab

