



100i20 Bathroom

For 100AR20, 100AA20, 100PS20, 100PPS20, 100PAS20
100FTi20, 100TR20, 100MND20.

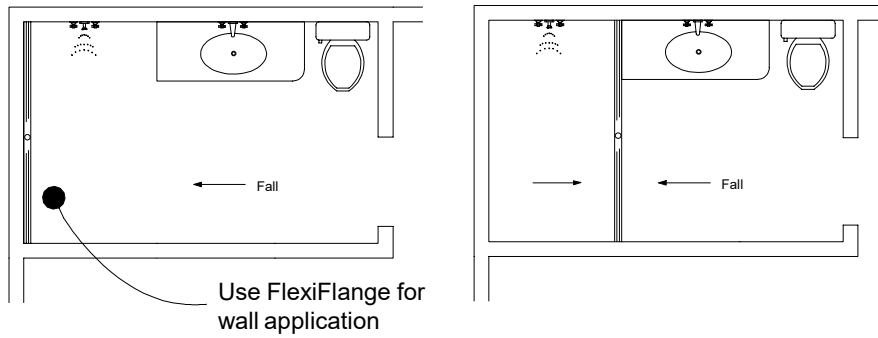

NOTE, refer to NCC and AS3500 for specific outlet pipe sizes related to your specific installation. See NCC & AS 3740 for waterproofing

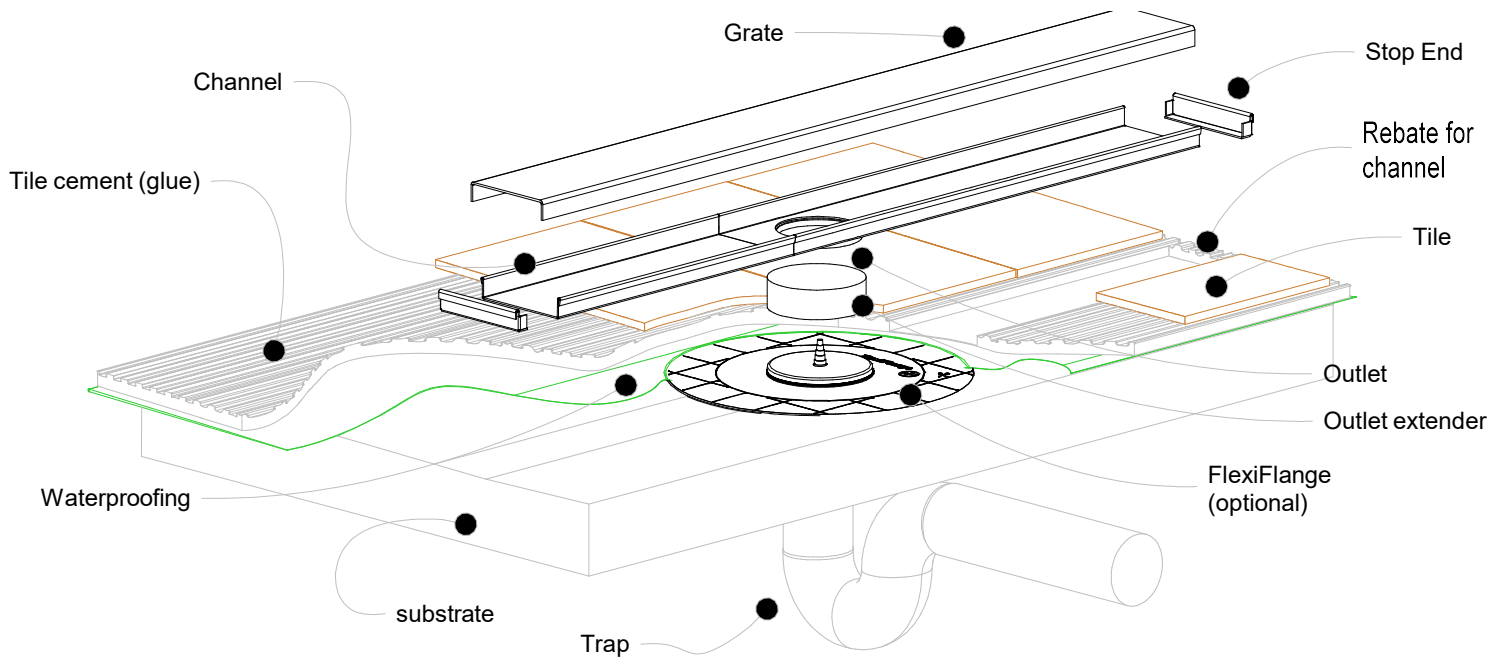

NOTE, this method requires the channel system to be ABOVE and SEPARATE from the WATERPROOFING.

