



100i20 MTL & CO Bathroom

For 100ARi20MTL, 100ARiCO20, 100MNDi20MTL, 100MNDiCO20,
100PSi20MTL, 100PSiCO20, 100TRi20MTL, 100TRiCO20,
100PPSi20MTL, 100PASi20MTL, 100FTi20MTL, 100FTiCO20,
100PPSiCO20, 100PASiCO20, 100AAiCO20

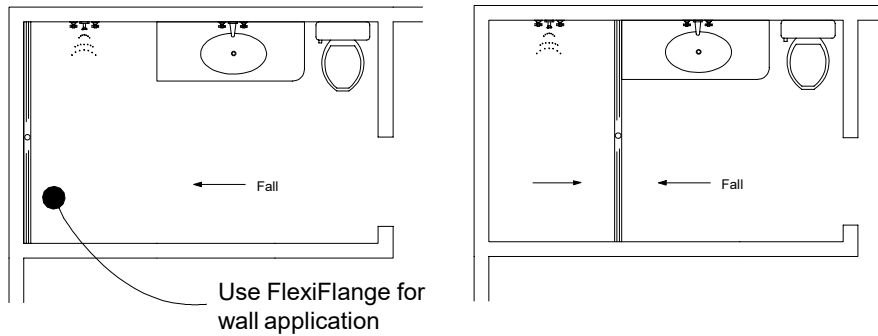

NOTE, refer to NCC and AS3500 for specific outlet pipe sizes related to your specific installation. See NCC & AS 3740 for waterproofing

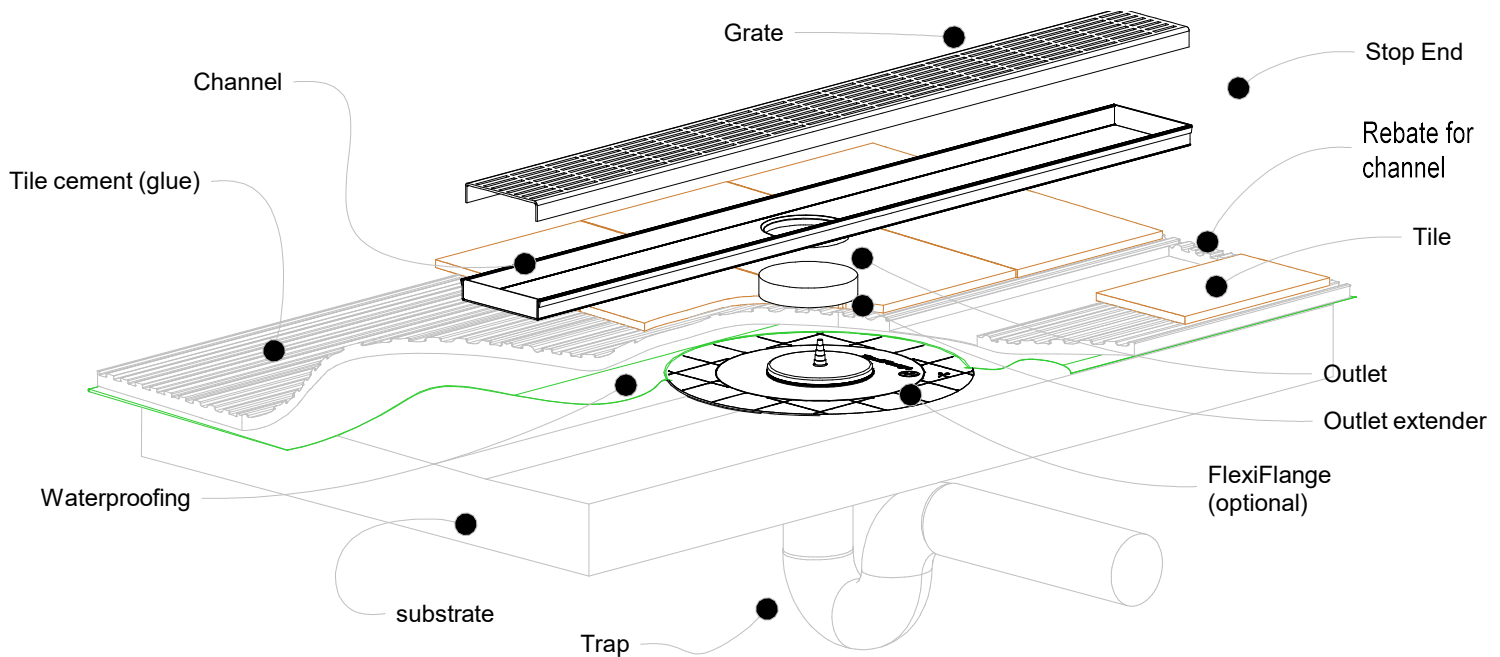

NOTE, this method requires the channel system to be ABOVE and SEPARATE from the WATERPROOFING.

