


100i40 Concrete Floor or Deck


For 100AR20, 100AA20, 100PS20, 100PPS20, 100PAS20
100TR20, 100MND20.

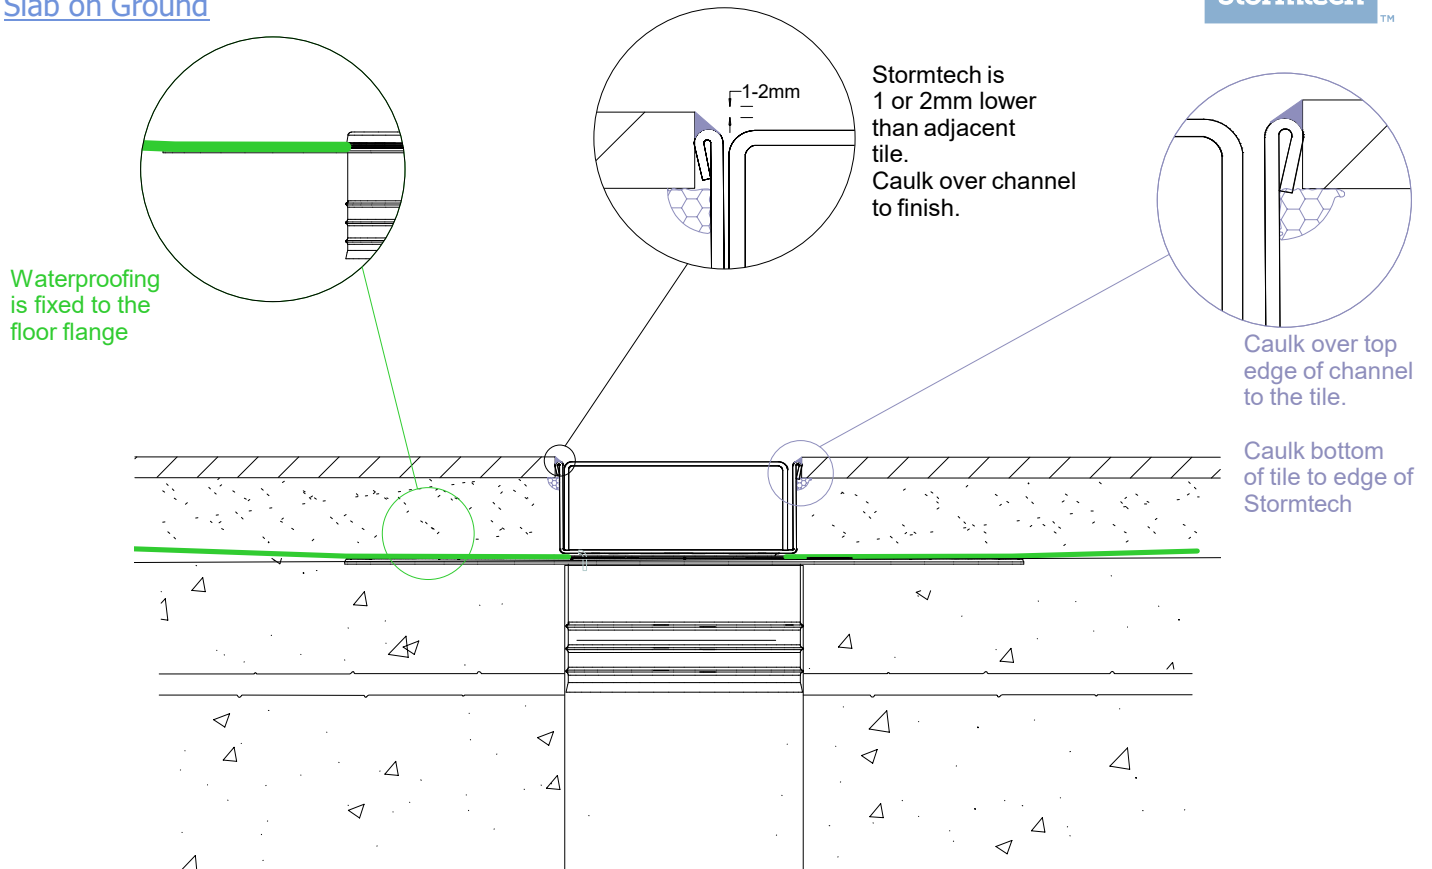

Slab on Ground



Suspended Slab

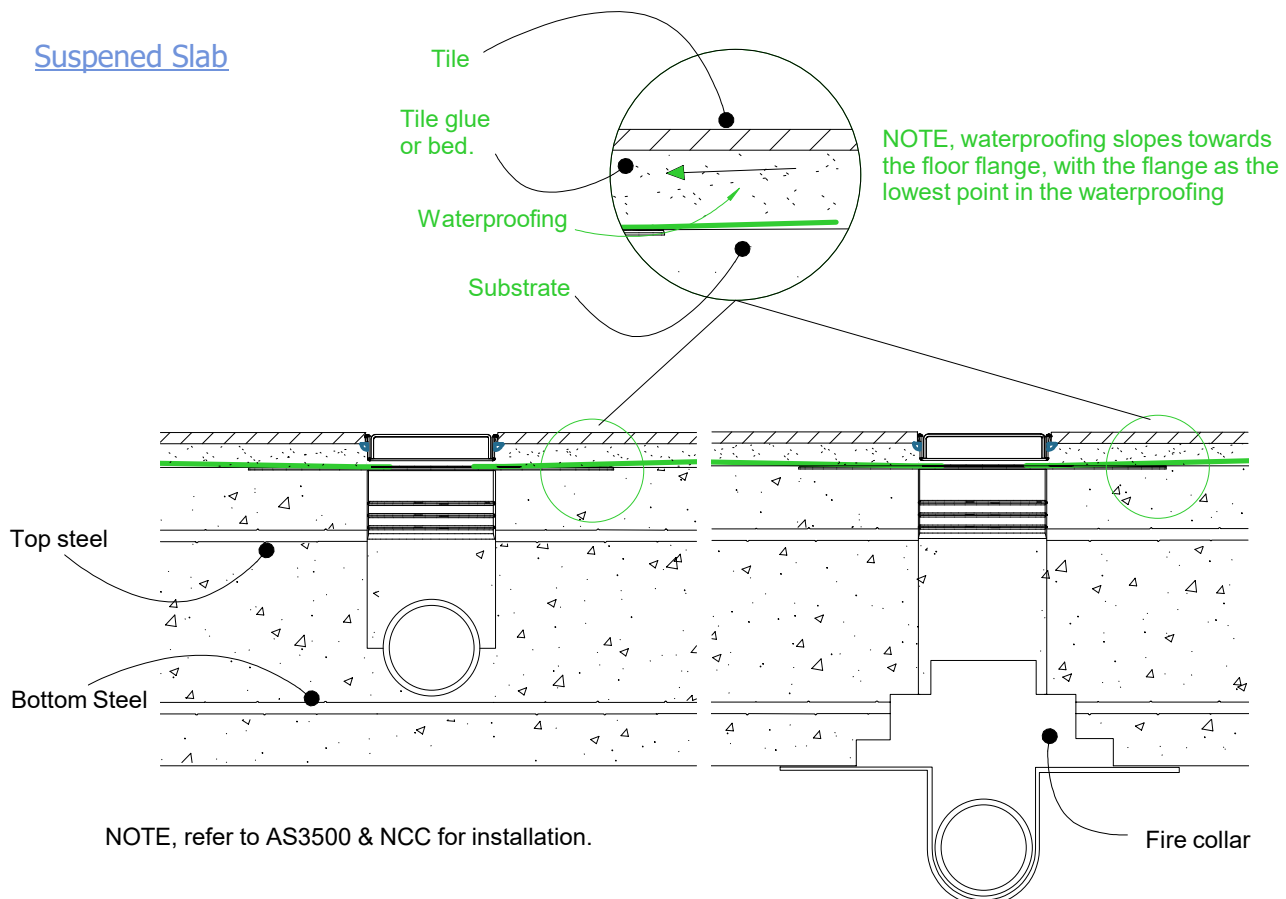

NOTE, refer to AS3500 & NCC for installation.