


65G25 Bathroom

For 65ARG25, 65AAG25, 65MNDG25, 65PPSG25, 65PSG25, 65TRG25, 65PASG25 and 65TiG25.

NOTE Black uPVC channel is for INTERIOR use ONLY



NOTE, refer to NCC and AS3500 for specific outlet pipe sizes related to your specific installation.

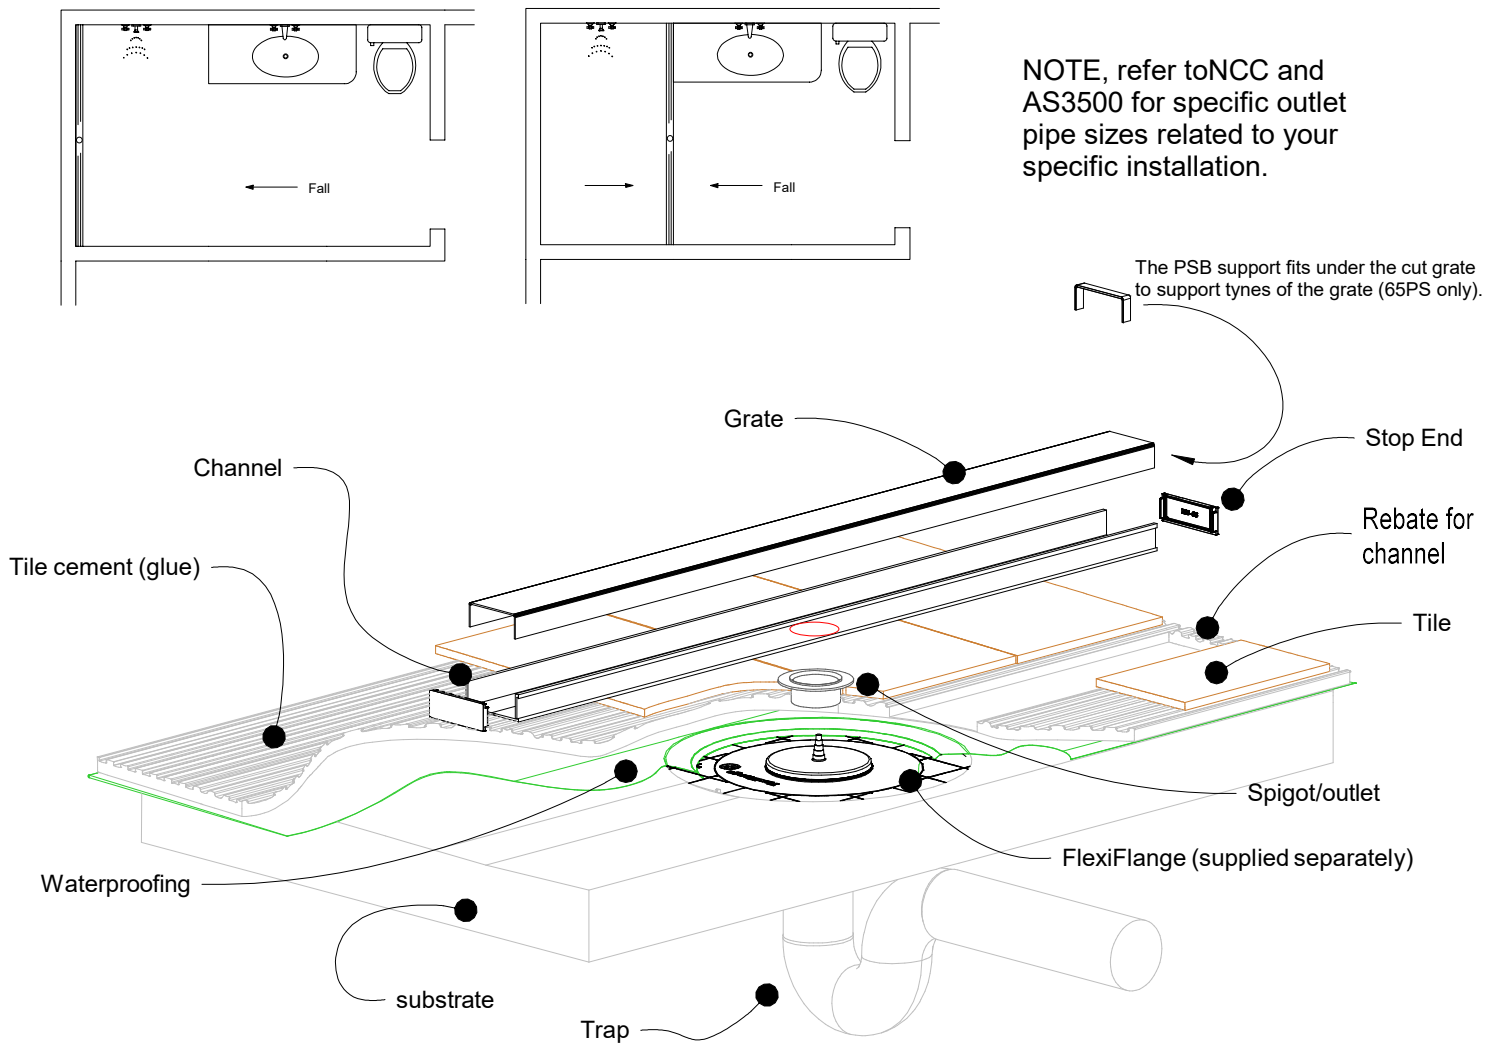

NOTE, this method requires the channel system to be ABOVE and SEPARATE from the WATERPROOFING.

