65G25 Against Wall with FlexiFlange

For 65ARG25, 65AAG25, 65MNDG25, 65PPSG25, 65PSG25, 65TRG25, 65PASG25 and 65TiG25.

Waterproofing as per standards. Refer NCC and AS3740

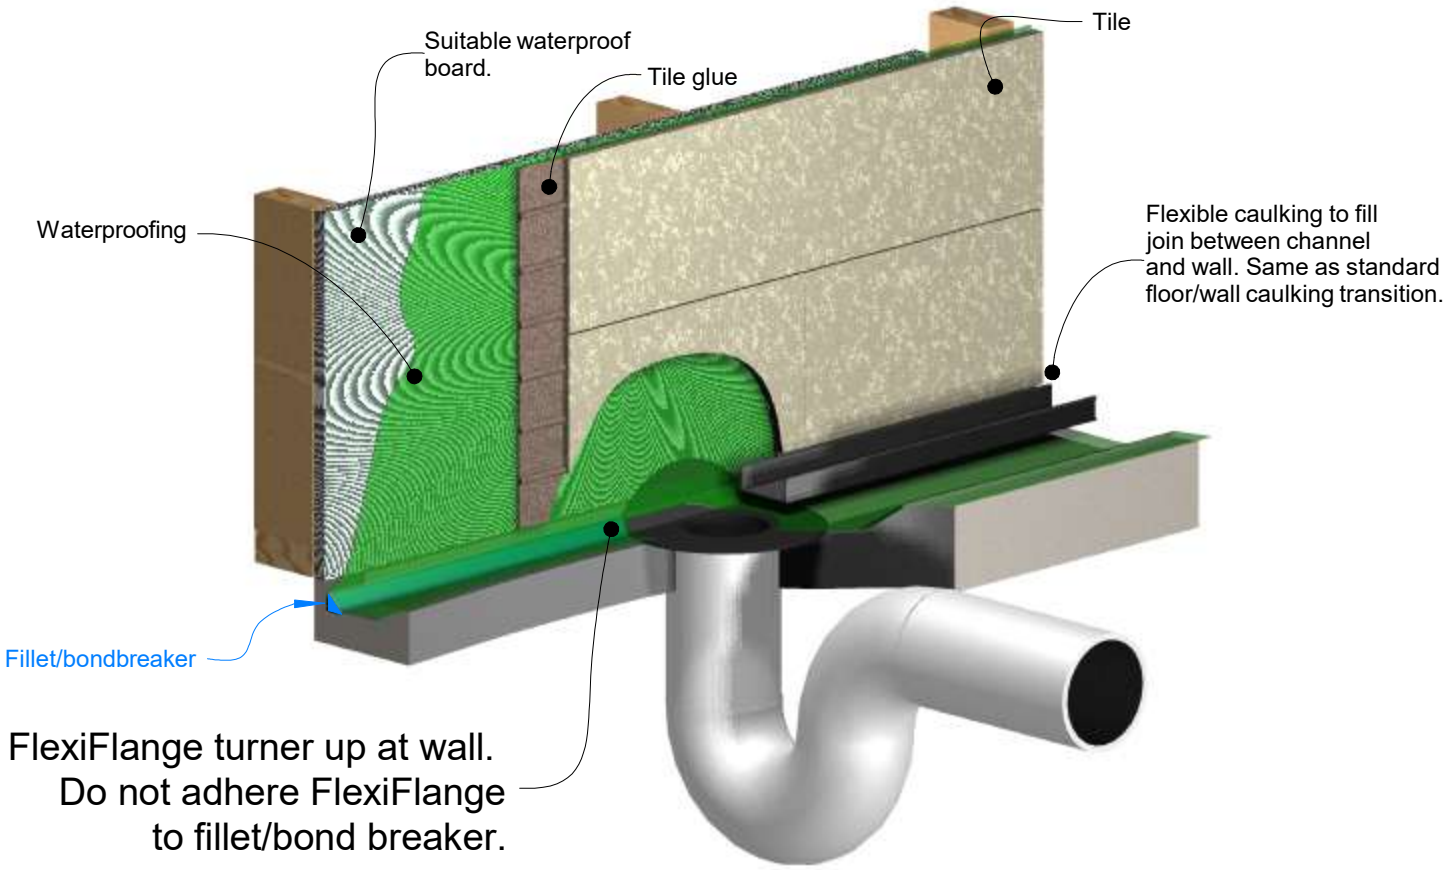

FlexiFlange turner up at wall. Do not adhere FlexiFlange to fillet/bond breaker.

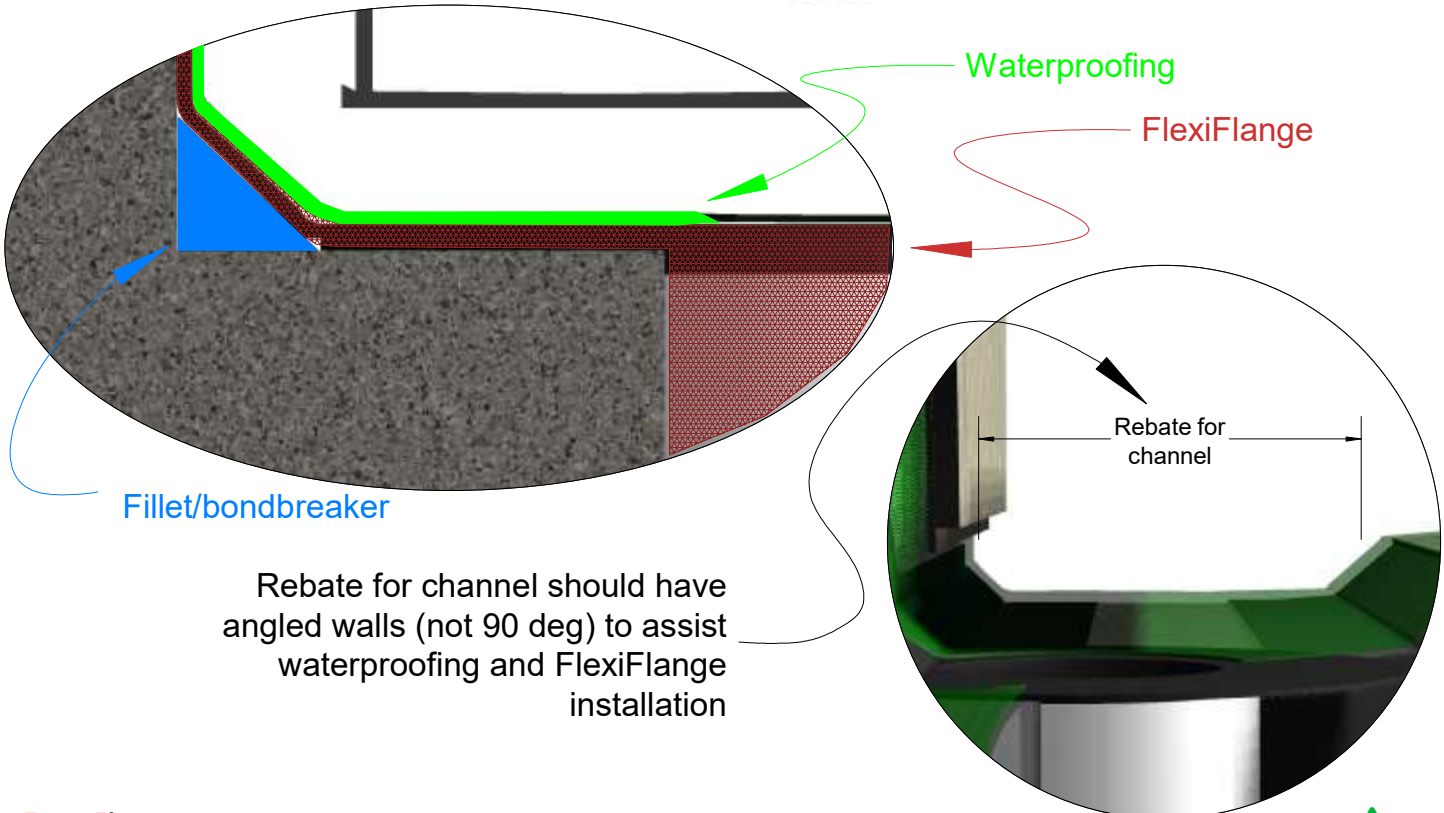

Rebate for channel should have angled walls (not 90 deg) to assist waterproofing and FlexiFlange installation

WaterMark
Level 2 Licence WMKT 21249

FIND US ON globalgreentag.com GREENTAG CERTIFIED

AUSTRALIAN MADE AND OWNED

Copyright Stormtech Pty Ltd

This drawing is the intellectural property of STORMTECH Pty Ltd.

Drawings are not to scale. Use dimensions shown.

Patent stomtech.com.au/ip

e info@stormtech.com.au, w www.stormtech.com.au