

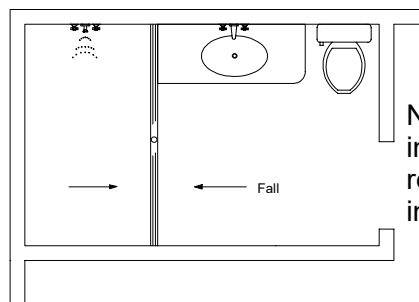


65i25 Bathroom

For 65ARi25, 65AAi25, 65MNDi25, 65PPSi25, 65PSi25, 65TRi25, 65PASi25 and 65Tii25.

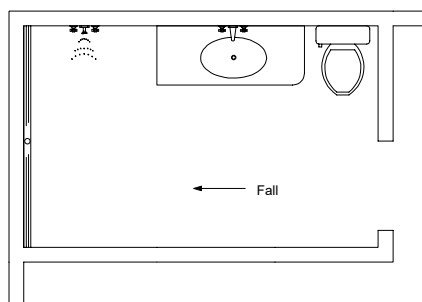

NOTE, refer to NCC and AS3500 for installation and specific outlet pipe sizes related to your specific installation.

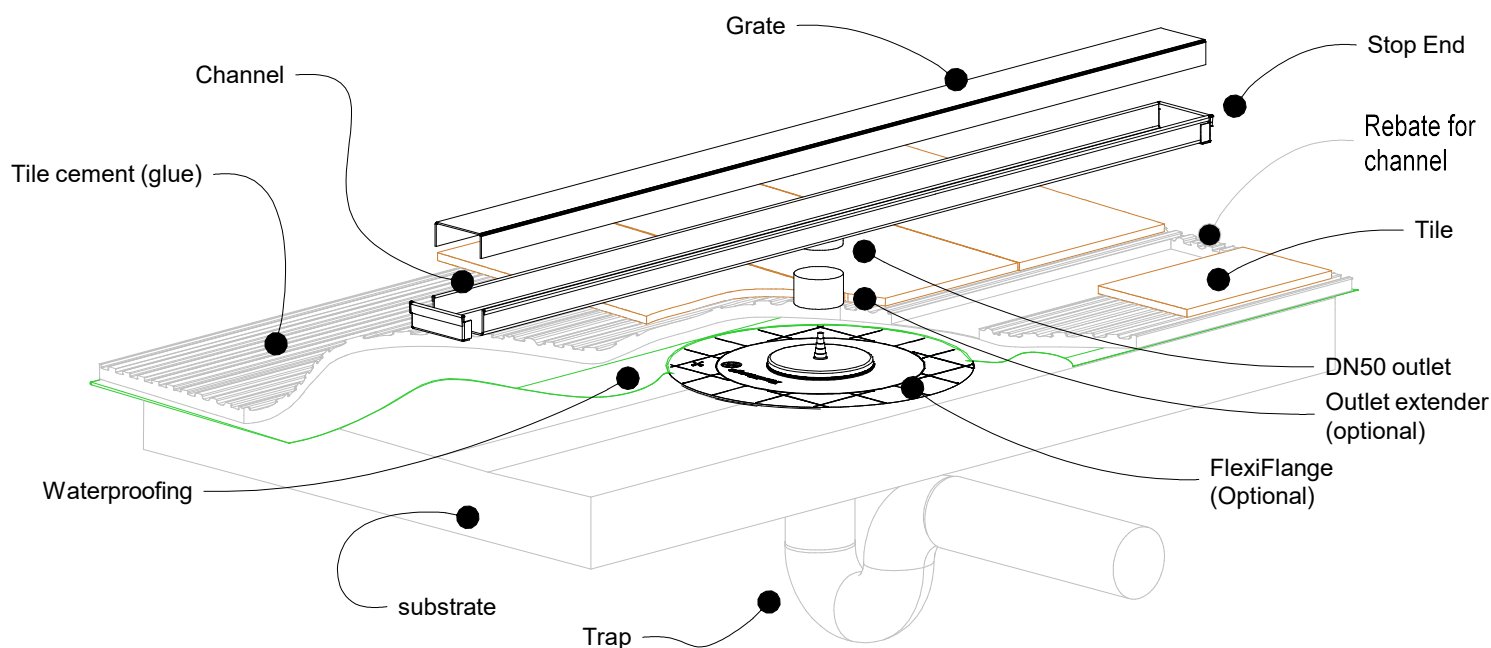

NOTE, this method requires the channel system to be ABOVE and SEPARATE from the WATERPROOFING.

