



65i25MTL Bathroom



For 65ARi25MTL, 65ARiCO25, 65MNDi25MTL, 65TiCO25, 65Ti25MTL, 65PPSiCO25, 65PSi25CO, 65PSi25MTL, 65PSiCO25, 65TRi25MTL, 65FTi25MTL and 65TRiCO25, 65PPSi25MTL, 65PASi25MTL, 65AAi25MTL, 65AAiCO25

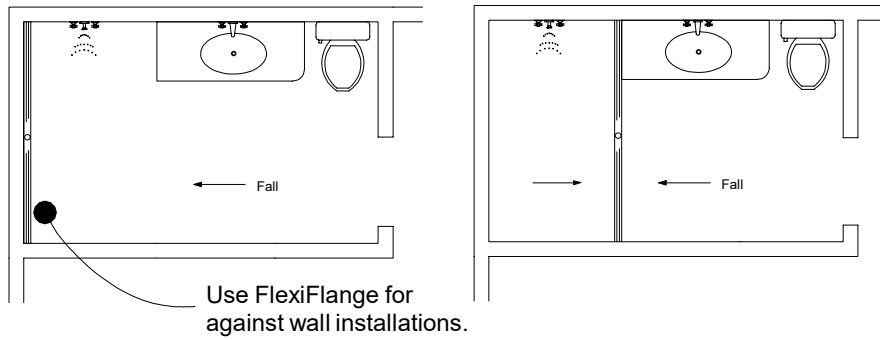

NOTE, refer to AS3500 and NCC for specific outlet pipe sizes related to your specific installation.

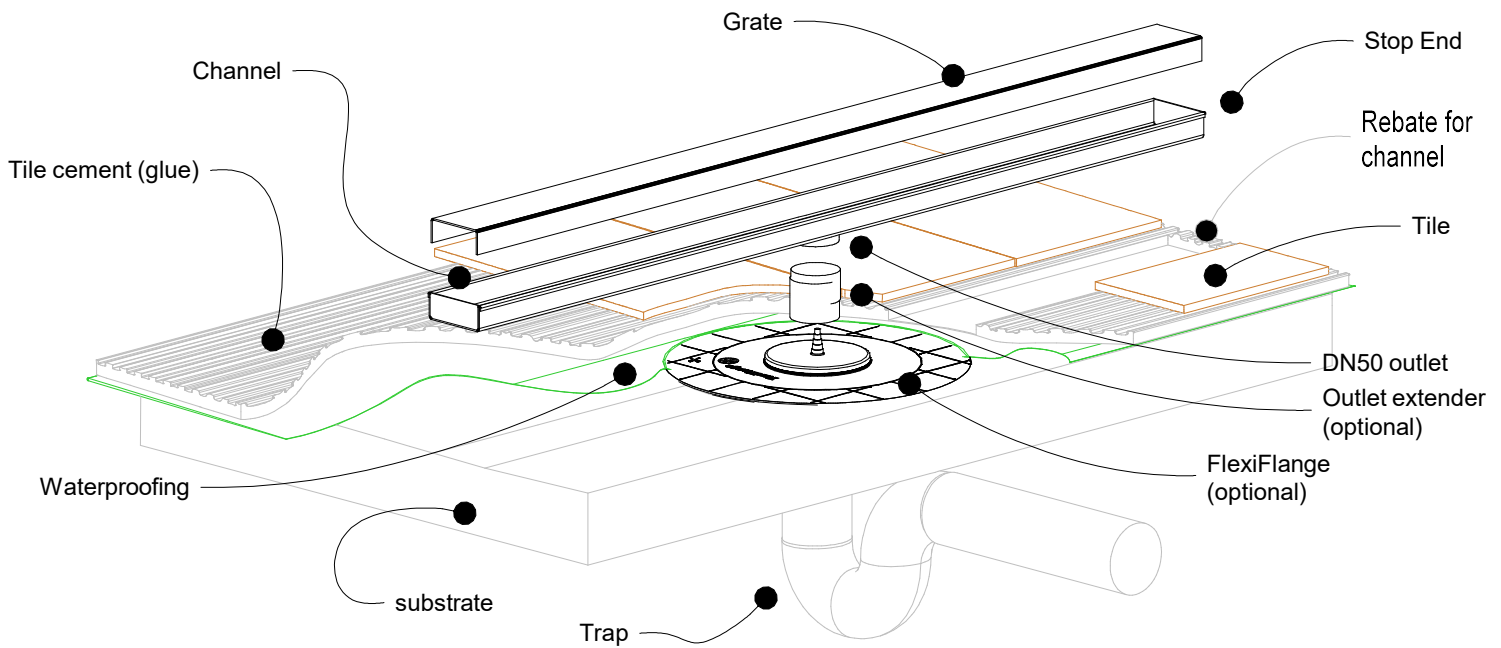

NOTE, this method requires the channel system to be ABOVE and SEPARATE from the WATERPROOFING.

